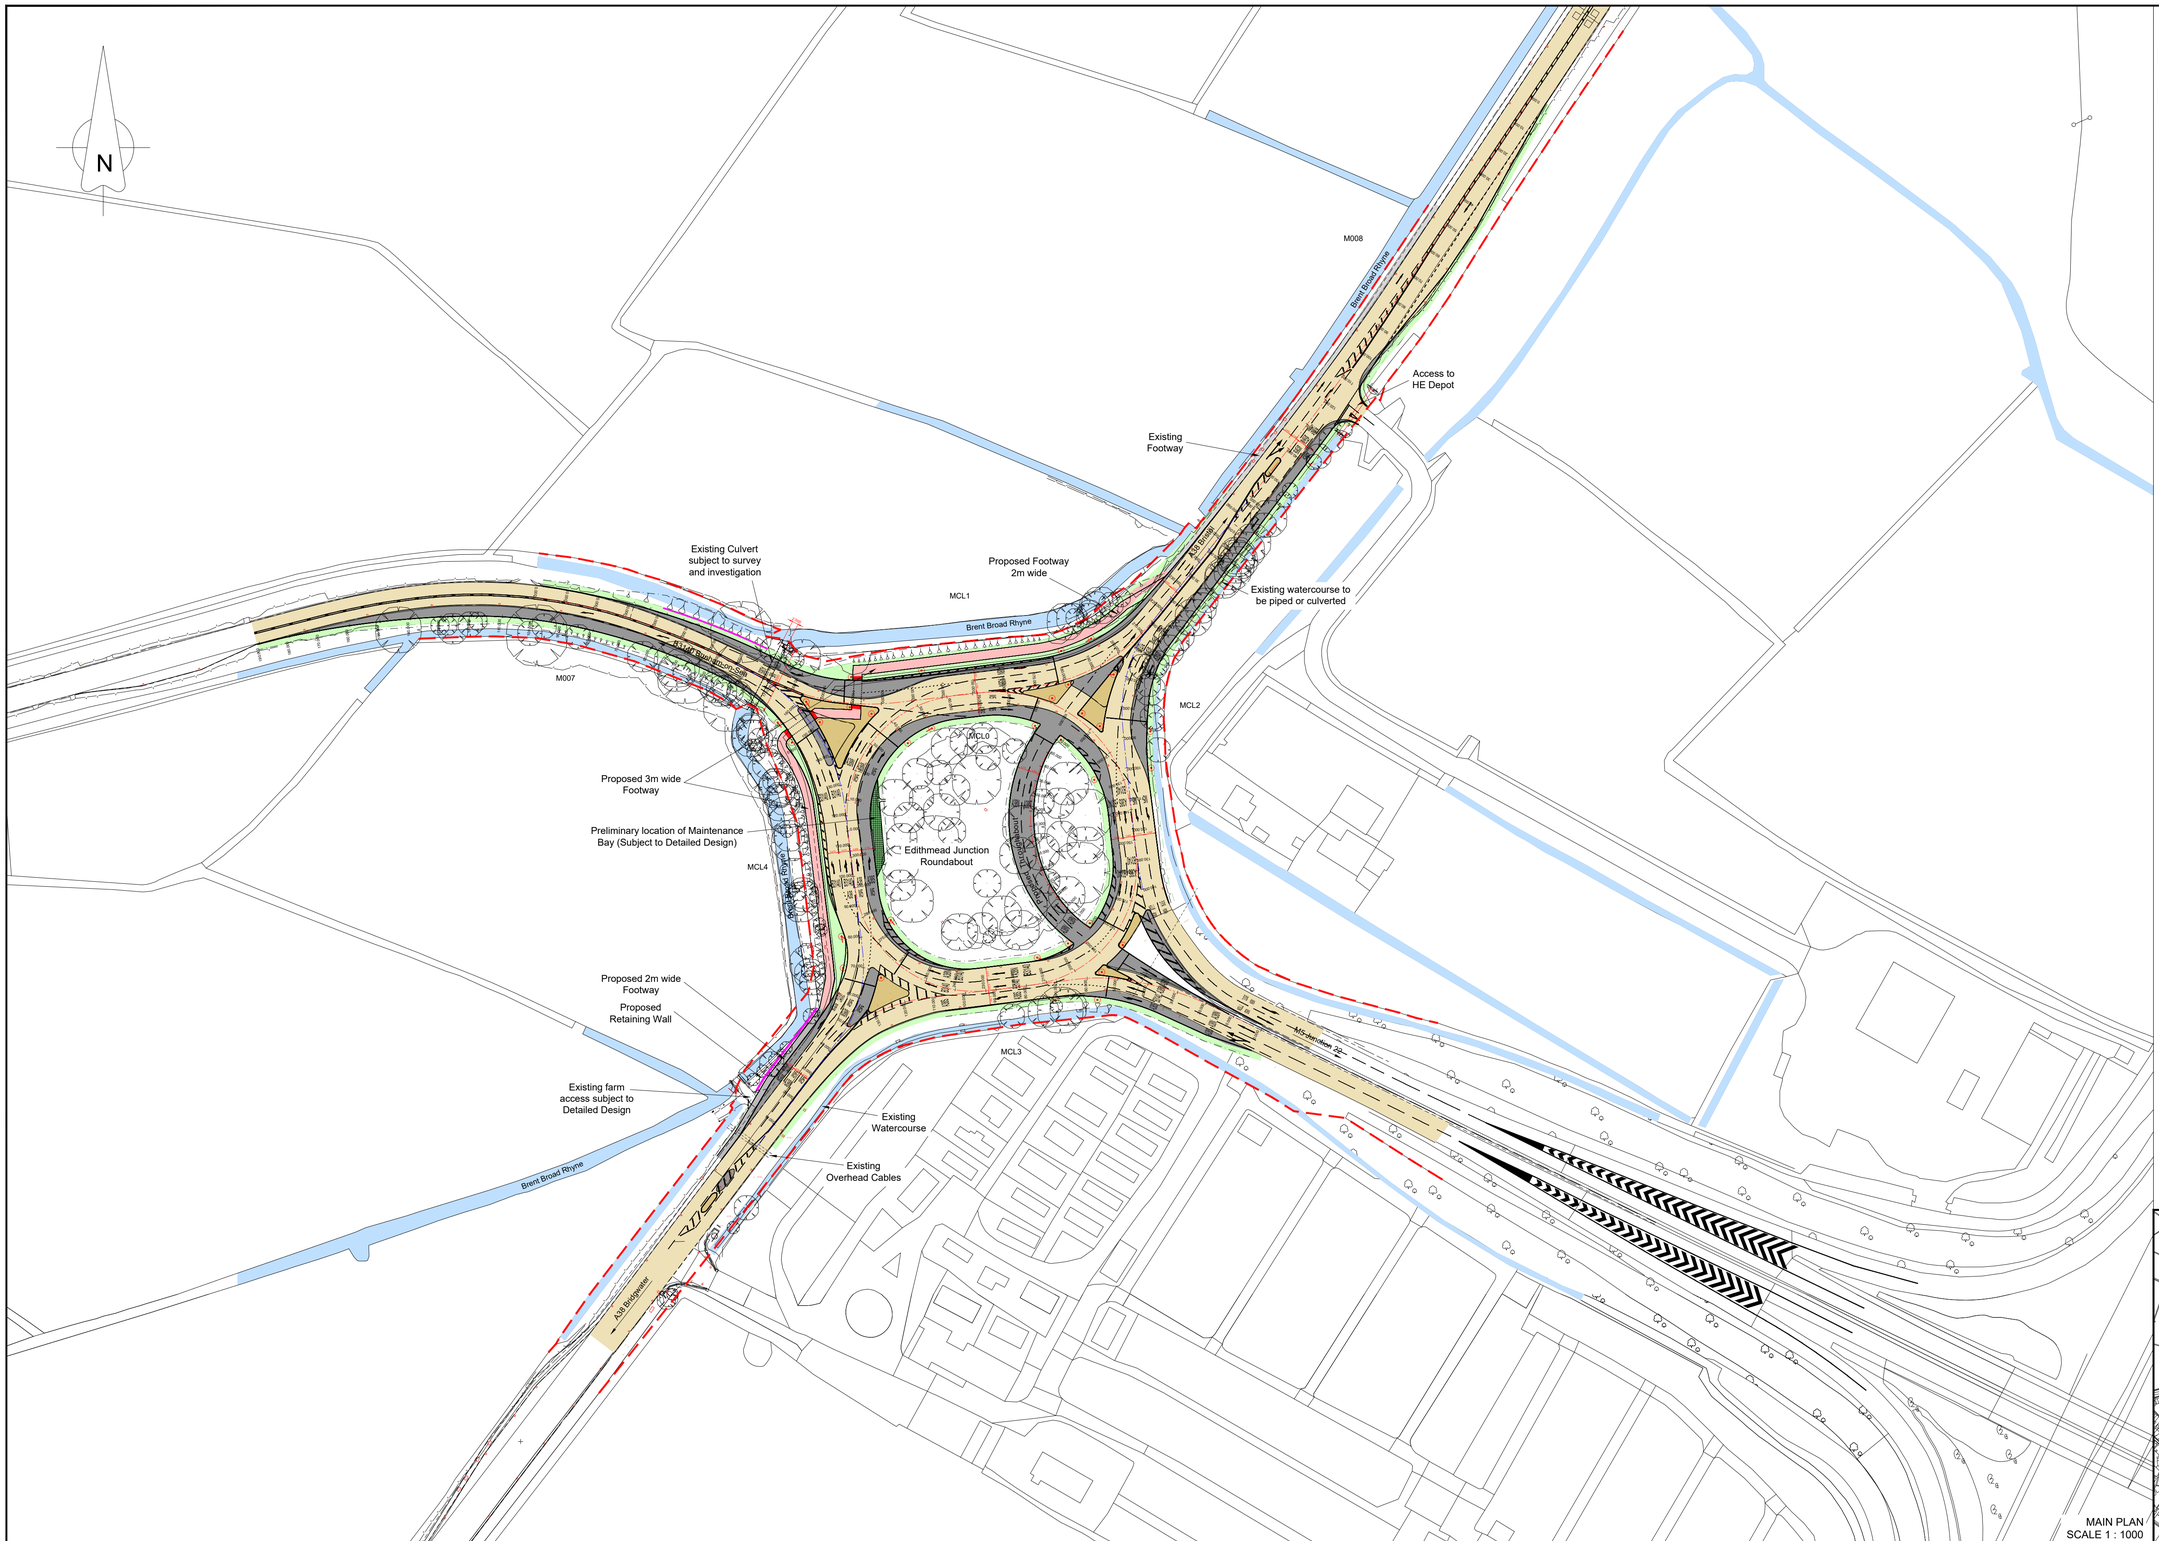

KEY

- EXISTING CARRIAGEWAY
- PROPOSED CARRIAGEWAY
- PROPOSED OTHER HARD SURFACES
- PROPOSED FOOTWAY SURFACES
- PROPOSED VERGE GRASS / LANDSCAPING
- PROPOSED MAINTENANCE BAY
- PRELIMINARY LOCATIONS OF TRAFFIC SIGNAL POLES
- 3 ROWS OF TACTILE PAVING
- EXISTING FOOTWAY SURFACES
- EXISTING HIGHWAY BOUNDARY
- PROPOSED RC RETAINING WALL

Notes:

1. Lighting Columns and Traffic Signs have not been shown on this drawing.
2. For clarity coloured surfacing in hatched areas and high friction surfacing have not been shown.

MAIN PLAN
SCALE 1 : 1000

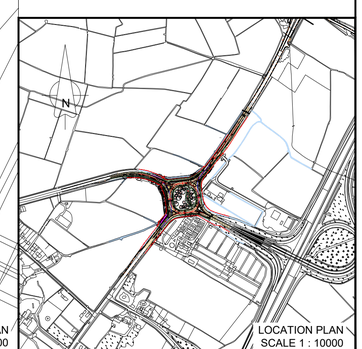

LOCATION PLAN
SCALE 1 : 10000

© Crown Copyright and database rights (2023). Ordnance Survey OS AC0000861332

0 10 Millimetres 100

Rev	Description	By	Date	Chk'd	Auth
A	LANE DESTINATIONS AND FOOTWAY HATCHING AMENDED	RGN	29/09/21	RGN	RGN
B	NEW UNITARY COUNCILGENERAL UPDATE	LW	15/01/24	SV	RGN
C	TOPO SURVEY UPDATED. LANE WIDTHS INTO NH DEPOT AMENDED &	LW	14/03/24	-	-
–	EXIT ONTO M5 ADJUSTED	-	-	RGN	RGN
–	–	–	–	–	–
–	–	–	–	–	–
–	–	–	–	–	–
–	–	–	–	–	–
–	–	–	–	–	–

Somerset Council ©
County Hall
Taunton
Somerset
TA1 4DY

Tel: 0300 123 2224
www.somerset.gov.uk

Client: SOMERSET COUNCIL

Project: A38 MRN J22 TO BRISTOL AIRPORT

Title: EDITHMEAD JUNCTION GENERAL ARRANGEMENT

File Name: MJ004051-ED-HW-GA-0001

Original Scale	Page Size	Drawn	Checked	Authorised	Status
AS SHOWN	A1	LMW	SV	RGN	D7
		Date 05/2021	Date 06/2021	Date 21/06/21	

Drawing Number: MJ004051-ED-HW-GA-0001 — Rev: C

Filepath: C:\Users\RGNeeds\Somerset Council\A38 Edithmead to Bristol Airport - CAD Drawings\Edithmead Rob\BOOK 1