KEY

HIGH FRICTION SURFACING - RED COLOUR - TYPE 2 HOT APPLIED (PSV65)

EXISTING HIGH FRICTION SURFACING

NOTES:

1. ALL DIMENSIONS ARE IN MILLIMETRES UNLESS STATED OTHERWISE.
2. ALL ROAD MARKINGS SHALL BE LAID OUT IN ACCORDANCE WITH THE TRAFFIC SIGNS MANUAL CHAPTER 5, 2018.
3. ALL EXISTING ROAD MARKINGS THAT CONFLICT WITH THE PROPOSED ROAD MARKINGS SHALL BE REMOVED. NEW MARKINGS SHALL BE TIED IN TO EXISTING WHERE APPROPRIATE.
4. DIAGRAM NUMBERS REFER TO THOSE GIVEN IN THE "TRAFFIC SIGNS REGULATIONS & GENERAL DIRECTIONS, 2016".
5. FOR SETTING OUT OF MAIN CARRIAGEWAY LANE MARKINGS, REFER TO SCHEME DRAWINGS, SETTING OUT OF OTHER ROAD MARKINGS ARE SHALL BE AGREED WITH THE PROJECT MANAGER / SUPERVISOR.
6. FOR DETAILS OF THE TRANSVERSE YELLOW BAR AND 'SLOW' MARKING, REFER TO STANDARD DETAIL DRAWING SD-1100-050.
7. THE EXACT LOCATION AND ORIENTATION OF ALL SIGNS IS TO BE AGREED ON SITE WITH THE PROJECT MANAGER / SUPERVISOR.
8. FOR POST AND FOUNDATION INFORMATION REFER TO DRAWINGS MJ004051-RO-HW-RS-1210-1213.

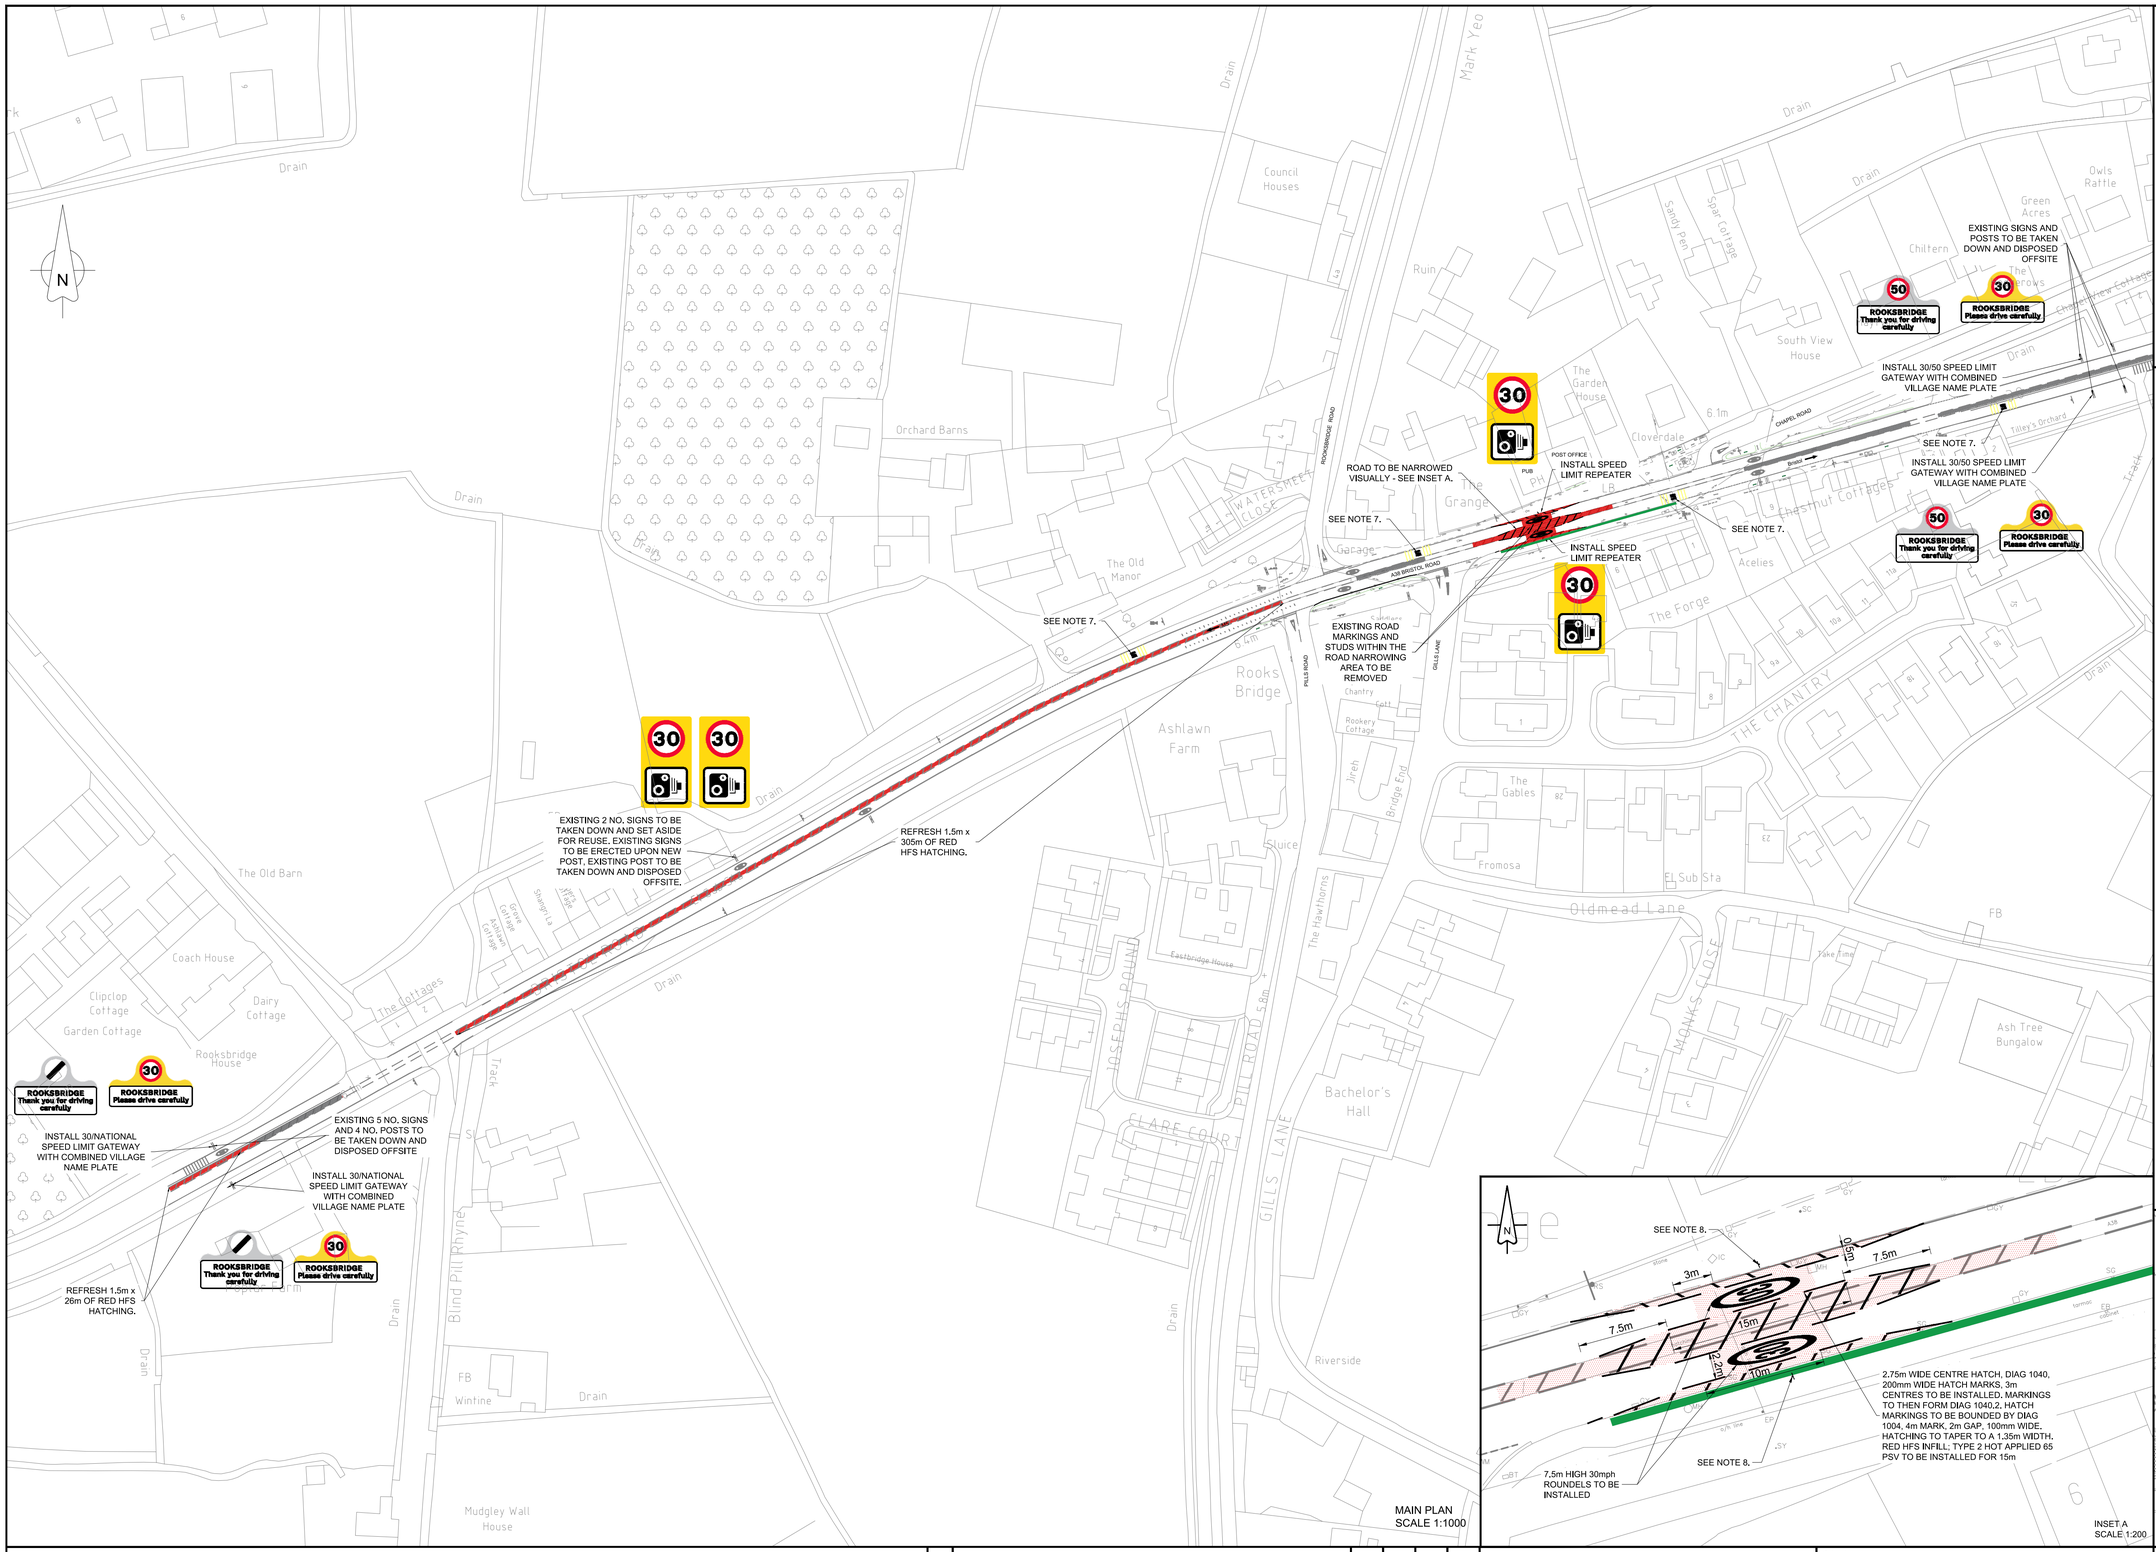

MAIN PLAN
SCALE 1:1000

INSET A
SCALE 1:200

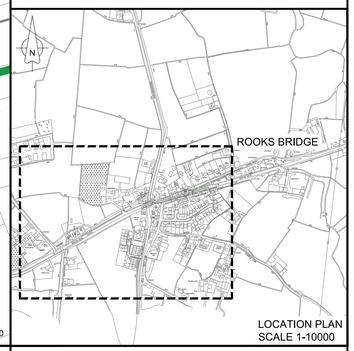

LOCATION PLAN
SCALE 1-10000

Rev	Description	By	Date	Chk'd	Auth
-	-	-	-	-	-
-	-	-	-	-	-
-	-	-	-	-	-
-	-	-	-	-	-
-	-	-	-	-	-
-	-	-	-	-	-
-	-	-	-	-	-
-	-	-	-	-	-
-	-	-	-	-	-

© Crown Copyright and database right (2020). Ordnance Survey 100038382

0 10 Millimetres 100

Somerset County Council ©
Infrastructure Programmes Group
County Hall
Taunton
Somerset
TA1 4DY
TEL: (0300) 123 2224
www.somerset.gov.uk

Client: SOMERSET COUNTY COUNCIL

Project: A38 BRISTOL ROAD ROOKS BRIDGE

Title: GENERAL ARRANGEMENT

File Name: MJ004051-RO-HW-GA-001_Rev General Arrangement

Original Scale	Page Size	Drawn	Checked	Authorised	Status
AS SHOWN	A1	JM 11/09/20	RGN 27/09/20	RGN 27/09/20	F

Drawing Number: MJ004051-RO-HW-GA-001

Rev: -

Filepath: T:\ENGINEERING DESIGN TEAM\MJ004051 – A38 MRN J22 to Bristol Airport\40 CAD\Rooks Bridge