REMOVE EXISTING ILLUMINATED REGULATORY 30MPH/40MPH SIGNS AND POSTS

NO THROUGH VEHICLES SIGN AND PRITEX SIGN SET ASIDE FOR RE-USE ON NEW POLE

TIE-IN INTO EXISTING SHARED USE AREA

CONSTRUCT SEGREGATED 1.5m WIDE FOOTWAY/2.0m WIDE TWO-WAY CYCLE-WAY WITH 0.5m WIDE MARGIN

EXISTING CROSSING REFUGE ISLAND STOPPED UP

INSTALL TOUCAN CROSSING

REMOVE EXISTING ILLUMINATED CYCLE SIGN AND POST

INSTALL NEW SIGNS AND POST

EXTENTS OF RESURFACING

INSTALL NEW SIGN AND POST

LILLEBONNE WAY ROUNDABOUT

LILLEBONNE WAY

TAUNTON ROAD

CUT LINE - SEE PLAN 4

CUT LINE - SEE PLAN 2

REMOVE EXISTING CYCLE SIGN AND POST

REMOVE EXISTING ILLUMINATED CYCLE SIGN AND POST

INSTALL NEW SIGNS AND POST

EXISTING CYCLE-WAY REINSTATED AS FOOTWAY

REMOVE EXISTING UNCONTROLLED CYCLE CROSSING FACILITY

INSTALL SIGNALS MAINTENANCE VEHICLE BAY AND PAD FOR CONTROLLER

CONSTRUCT SEGREGATED 1.5m WIDE FOOTWAY/2.5m WIDE TWO-WAY CYCLE-WAY - REPLACES EXISTING OFF-ROUNDABOUT CYCLE BYPASS

91

PLAN 3 **SCALE 1:250**

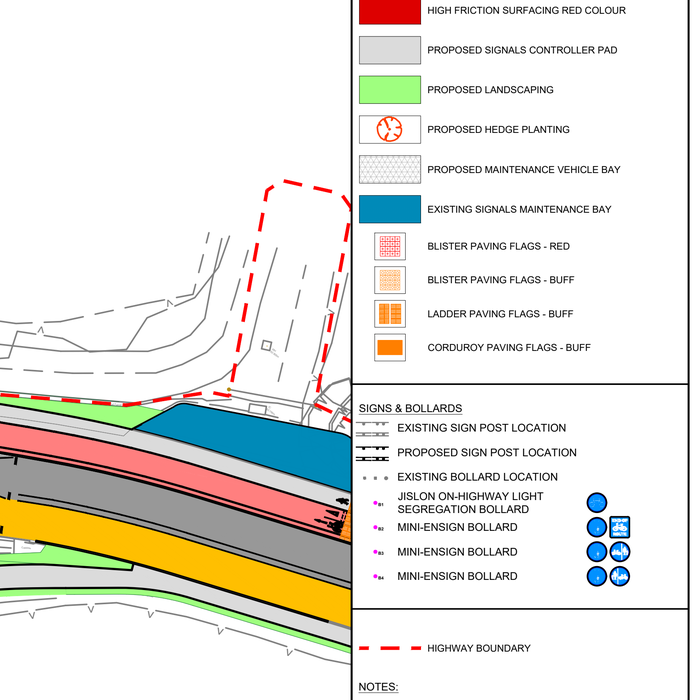

LOCATION PLAN **SCALE 1:5000**

KEY

- PROPOSED CARRIAGEWAY
- PROPOSED SHARED FOOTWAY / CYCLEWAY
- PROPOSED FOOTWAY
- HIGH FRICTION SURFACING BUFF COLOUR
- HIGH FRICTION SURFACING GREY COLOUR
- HIGH FRICTION SURFACING RED COLOUR
- PROPOSED SIGNALS CONTROLLER PAD
- PROPOSED LANDSCAPING
- PROPOSED HEDGE PLANTING
- PROPOSED MAINTENANCE VEHICLE BAY
- EXISTING SIGNALS MAINTENANCE BAY
- BLISTER PAVING FLAGS - RED
- BLISTER PAVING FLAGS - BUFF
- LADDER PAVING FLAGS - BUFF
- CORDUROY PAVING FLAGS - BUFF

SIGNS & BOLLARDS

- EXISTING SIGN POST LOCATION
- PROPOSED SIGN POST LOCATION
- EXISTING BOLLARD LOCATION
- JISLON ON-HIGHWAY LIGHT SEGREGATION BOLLARD
- MINI-ENSIGN BOLLARD
- MINI-ENSIGN BOLLARD
- MINI-ENSIGN BOLLARD

HIGHWAY BOUNDARY

NOTES:

1. ALL DIMENSIONS IN METRES UNLESS OTHERWISE STATED
2. THIS DRAWING DOES NOT SHOW PROPOSED STREET LIGHTING, OR THE PEDESTRIAN CROSSING TRAFFIC SIGNALS

© Crown Copyright and database rights (2026). Ordnance Survey OS AC0000861332

0 10 Millimetres 100

Rev	Description	By	Date	Chk'd	Auth
-	-	-	-	-	-
-	-	-	-	-	-
-	-	-	-	-	-
-	-	-	-	-	-
-	-	-	-	-	-
-	-	-	-	-	-
-	-	-	-	-	-
-	-	-	-	-	-
-	-	-	-	-	-

Somerset Council

Somerset Council ©
County Hall
Taunton
Somerset
TA1 4DY

Tel: 0300 123 2224
www.somerset.gov.uk

Client: SOMERSET COUNCIL

Project: WELLINGTON ACTIVE TRAVEL ELEMENT 1 NYNEHEAD ROAD TO PRIORY COURT

Title: GENERAL ARRANGEMENT SHEET 2 OF 4

File Name: MN004290-HW-GA-0001-0004-Rev- -General Arrangement

Original Scale	Page Size	Drawn	Checked	Authorised	Status
AS SHOWN	A1	CW Date 07/26	IK Date 09/26	IK Date 09/26	DD

Drawing Number: MN004290-HW-GA-0002 Rev: -

Filepath: C:\Users\callum.wing\Somerset Council\MN004290 Wellington Active Travel 1 - Ltd RAB to Lillbonne Way RAB - ?? CAD Drawings\Working Dwgs