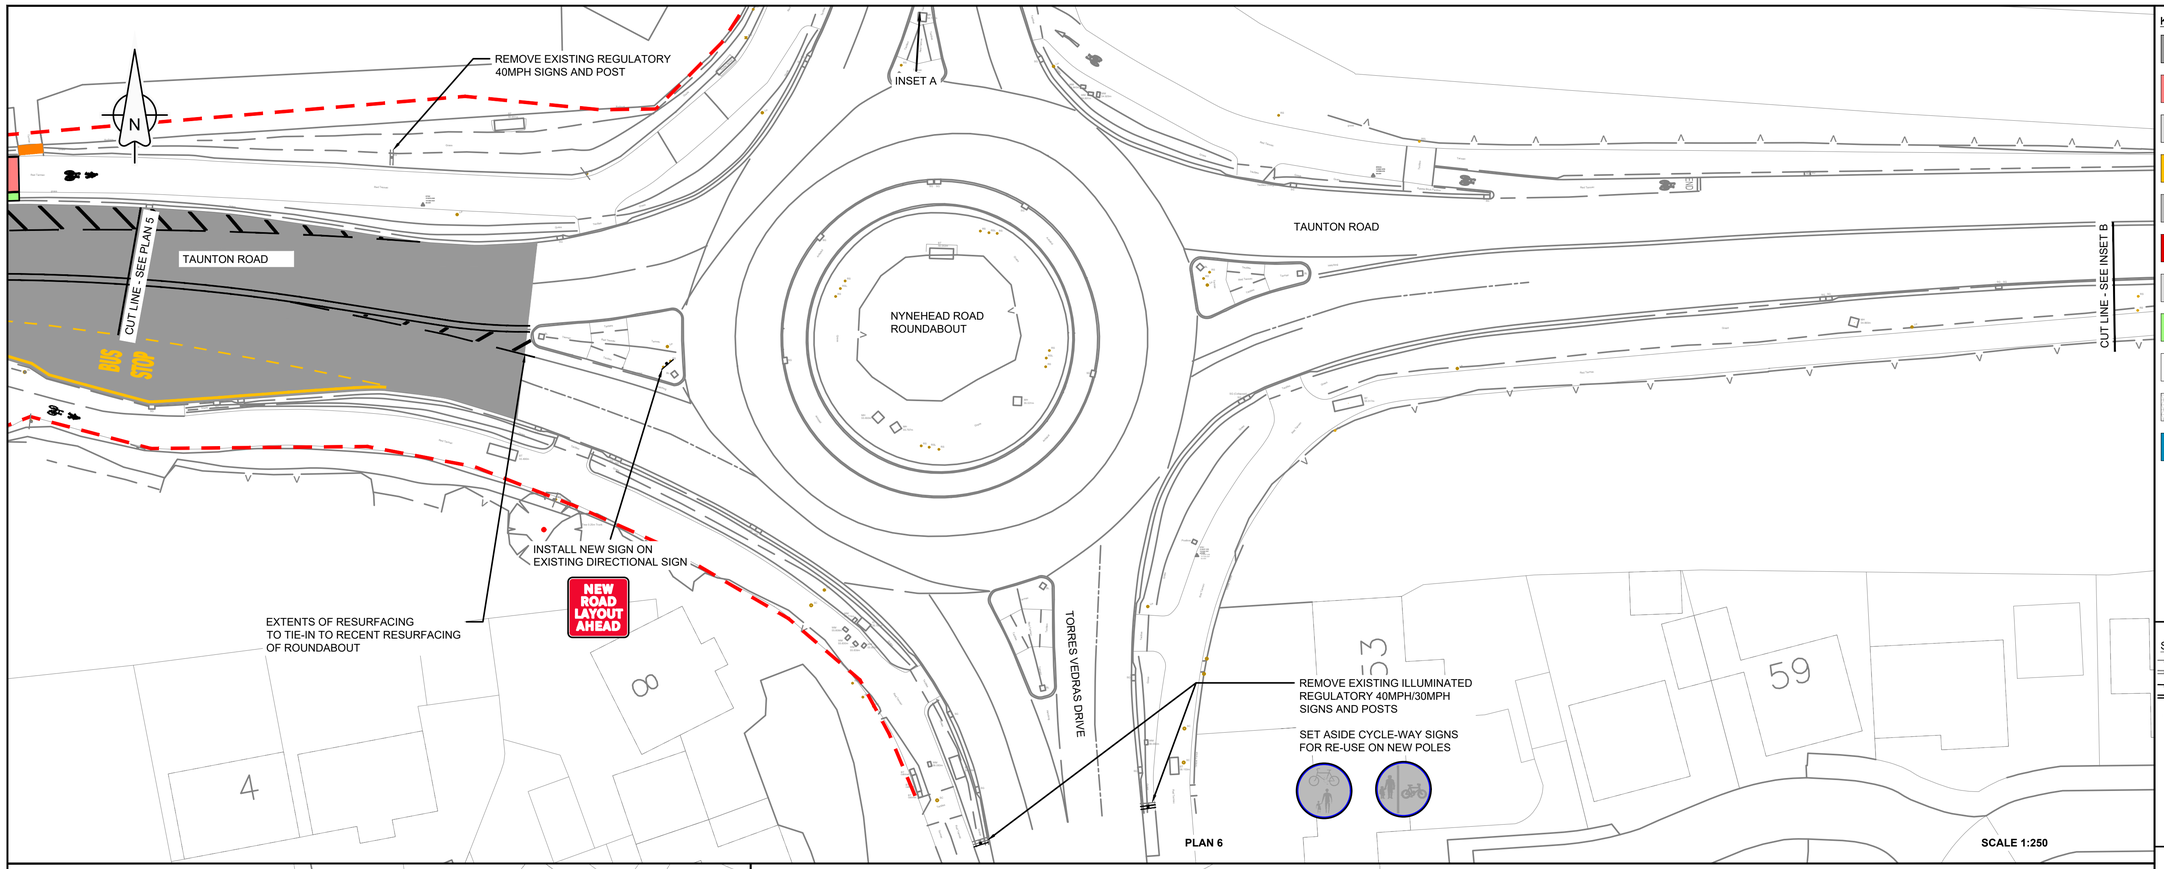

KEY

- PROPOSED CARRIAGEWAY
- PROPOSED SHARED FOOTWAY / CYCLEWAY
- PROPOSED FOOTWAY
- HIGH FRICTION SURFACING BUFF COLOUR
- HIGH FRICTION SURFACING GREY COLOUR
- HIGH FRICTION SURFACING RED COLOUR
- PROPOSED SIGNALS CONTROLLER PAD
- PROPOSED LANDSCAPING
- PROPOSED HEDGE PLANTING
- PROPOSED MAINTENANCE VEHICLE BAY
- EXISTING SIGNALS MAINTENANCE BAY
- BLISTER PAVING FLAGS - RED
- BLISTER PAVING FLAGS - BUFF
- LADDER PAVING FLAGS - BUFF
- CORDUROY PAVING FLAGS - BUFF

SIGNS & BOLLARDS

- EXISTING SIGN POST LOCATION
- PROPOSED SIGN POST LOCATION
- EXISTING BOLLARD LOCATION
- B1 JISLON ON-HIGHWAY LIGHT SEGREGATION BOLLARD
- B2 MINI-ENSIGN BOLLARD
- B3 MINI-ENSIGN BOLLARD
- B4 MINI-ENSIGN BOLLARD

- HIGHWAY BOUNDARY

NOTES:

1. ALL DIMENSIONS IN METRES UNLESS OTHERWISE STATED
2. THIS DRAWING DOES NOT SHOW PROPOSED STREET LIGHTING, OR THE PEDESTRIAN CROSSING TRAFFIC SIGNALS

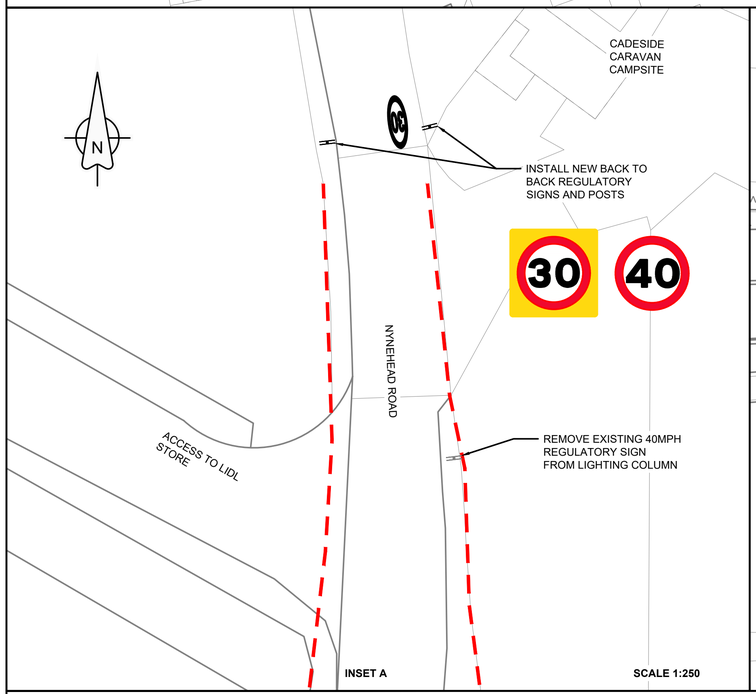

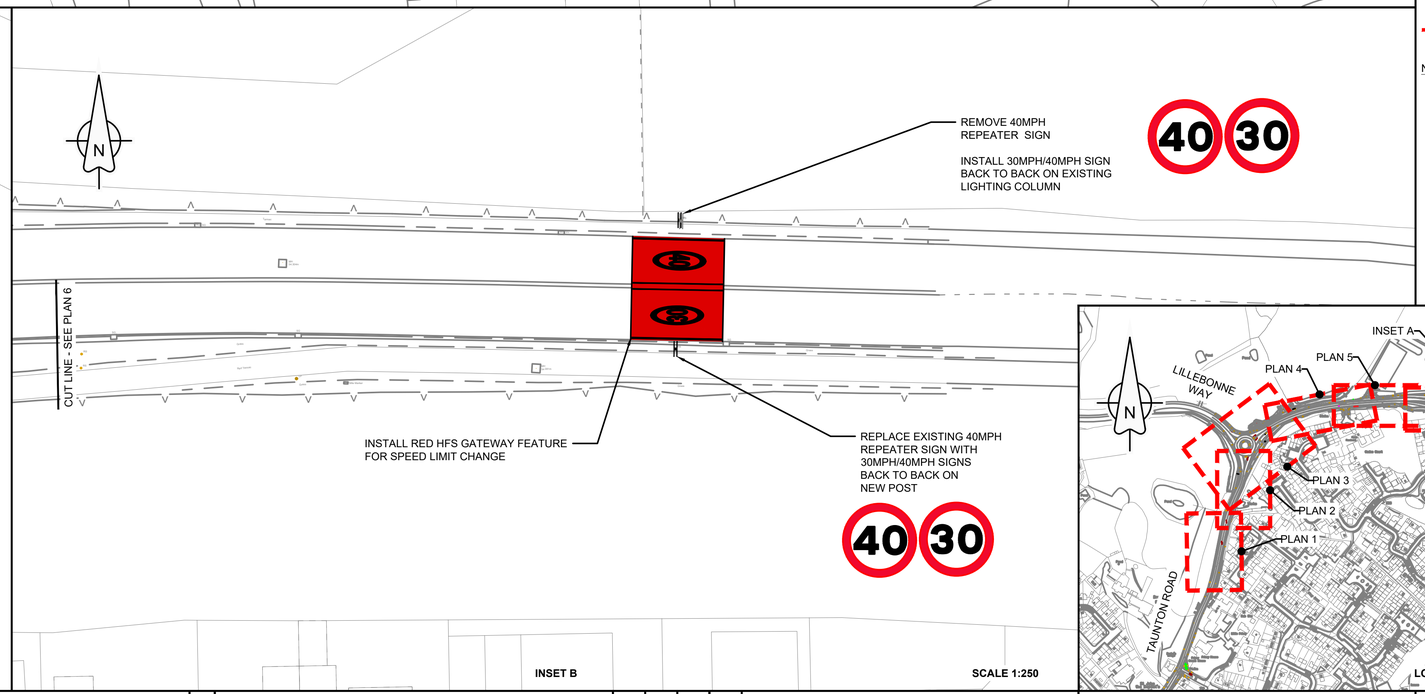

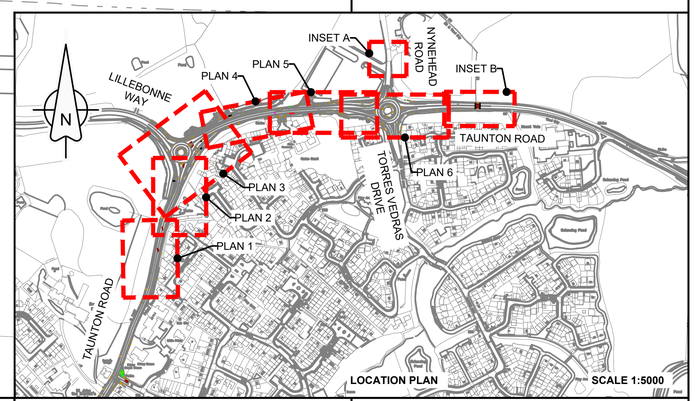

© Crown Copyright and database rights (2026). Ordnance Survey OS AC0000861332

0 10 Millimetres 100

Rev	Description	By	Date	Chk'd	Auth
-	-	-	-	-	-
-	-	-	-	-	-
-	-	-	-	-	-
-	-	-	-	-	-
-	-	-	-	-	-
-	-	-	-	-	-
-	-	-	-	-	-
-	-	-	-	-	-
-	-	-	-	-	-

Somerset Council ©
County Hall
Taunton
Somerset
TA1 4DY

Tel: 0300 123 2224
www.somerset.gov.uk

Client: SOMERSET COUNCIL

Project: WELLINGTON ACTIVE TRAVEL ELEMENT 1 NYNEHEAD ROAD TO PRIORY COURT

Title: GENERAL ARRANGEMENT SHEET 4 OF 4

File Name: MN004290-HW-GA-0001-0004-Rev- -General Arrangement

Original Scale	Page Size	Drawn	Checked	Authorised	Status
AS SHOWN	A1	CW Date 07/26	IK Date 09/26	IK Date 09/26	DD

Drawing Number: MN004290-HW-GA-0004

Rev: -

Filepath: C:\Users\callum.wing\Somerset Council\MN004290 Wellington Active Travel 1 - Ltd RAB to Lillebonne Way RAB - 99 CAD Drawings\Working Dwgs